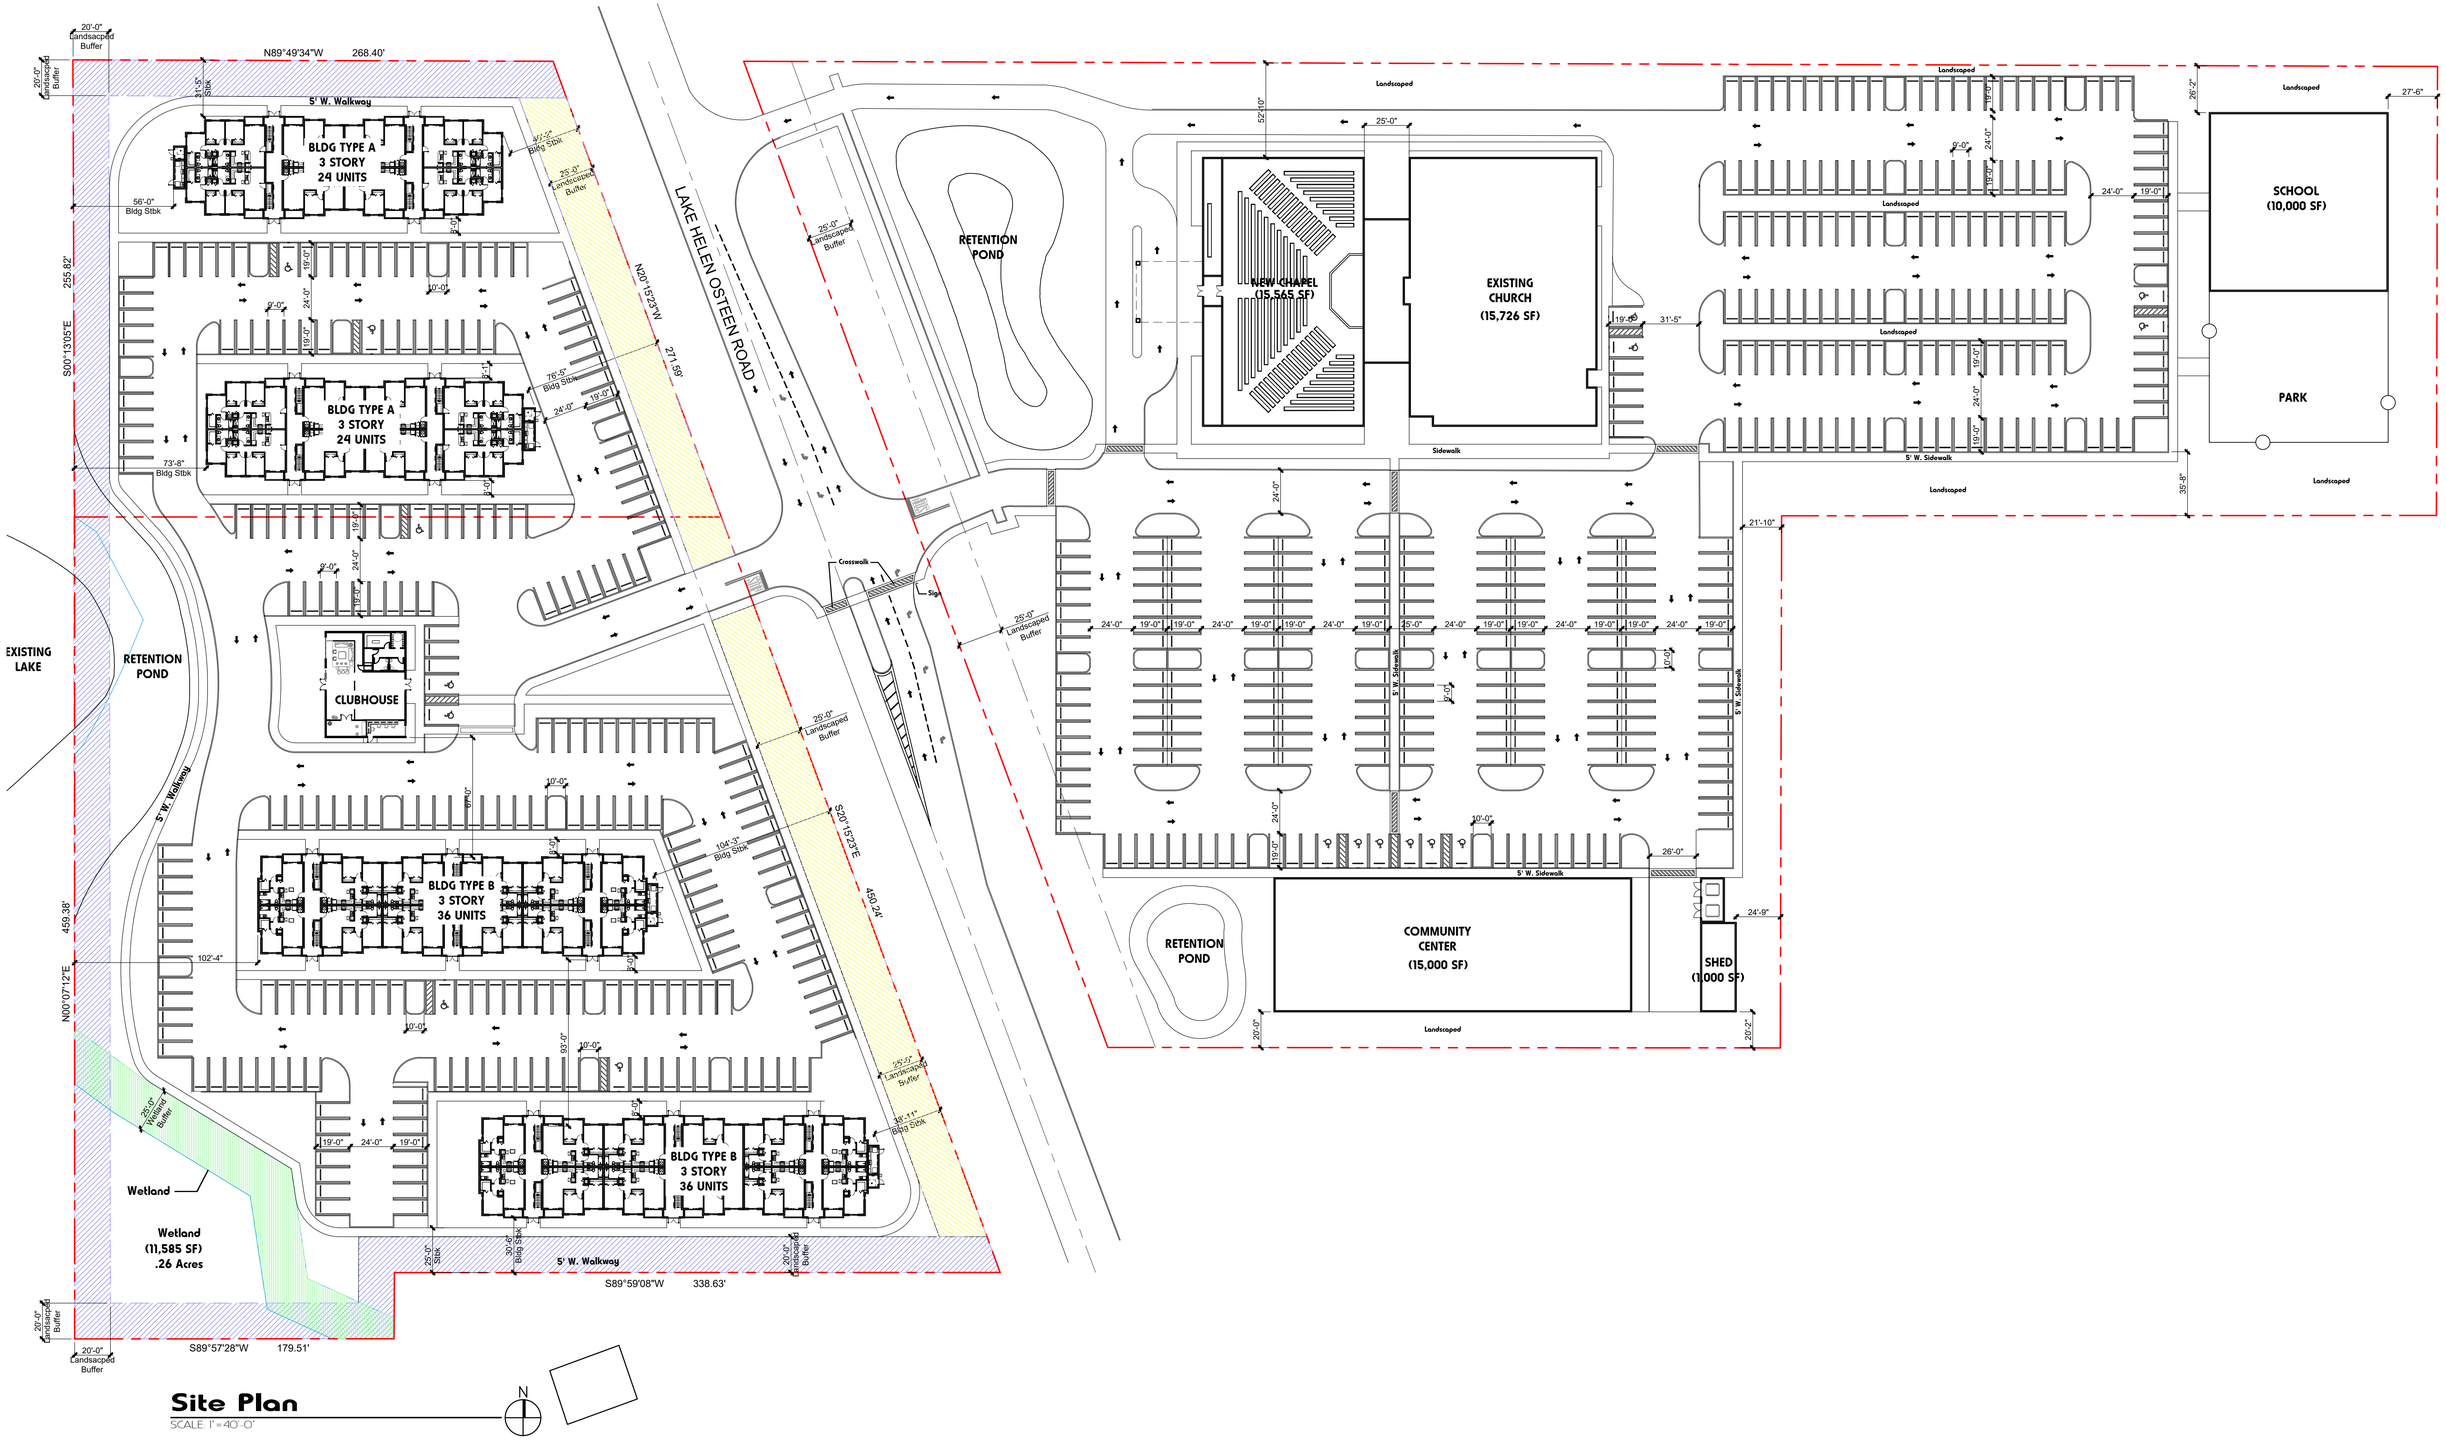

Site Plan

SCALE: 1"=40'-0"

modis architects

4955 SW 75th Avenue
Miami, Florida 33155
T. 786.879.8882
F. 786.350.1515
www.modisarchitects.com

© Copyright 2015 | MODIS ARCHITECTS, LLC | All Rights Reserved

Deltona Baptist Church & Residence

Deltona, Florida

CONCEPTUAL DESIGN
Current Scheme
Site Plan

#22043
07/01/2024
SCALE: 1"=40'