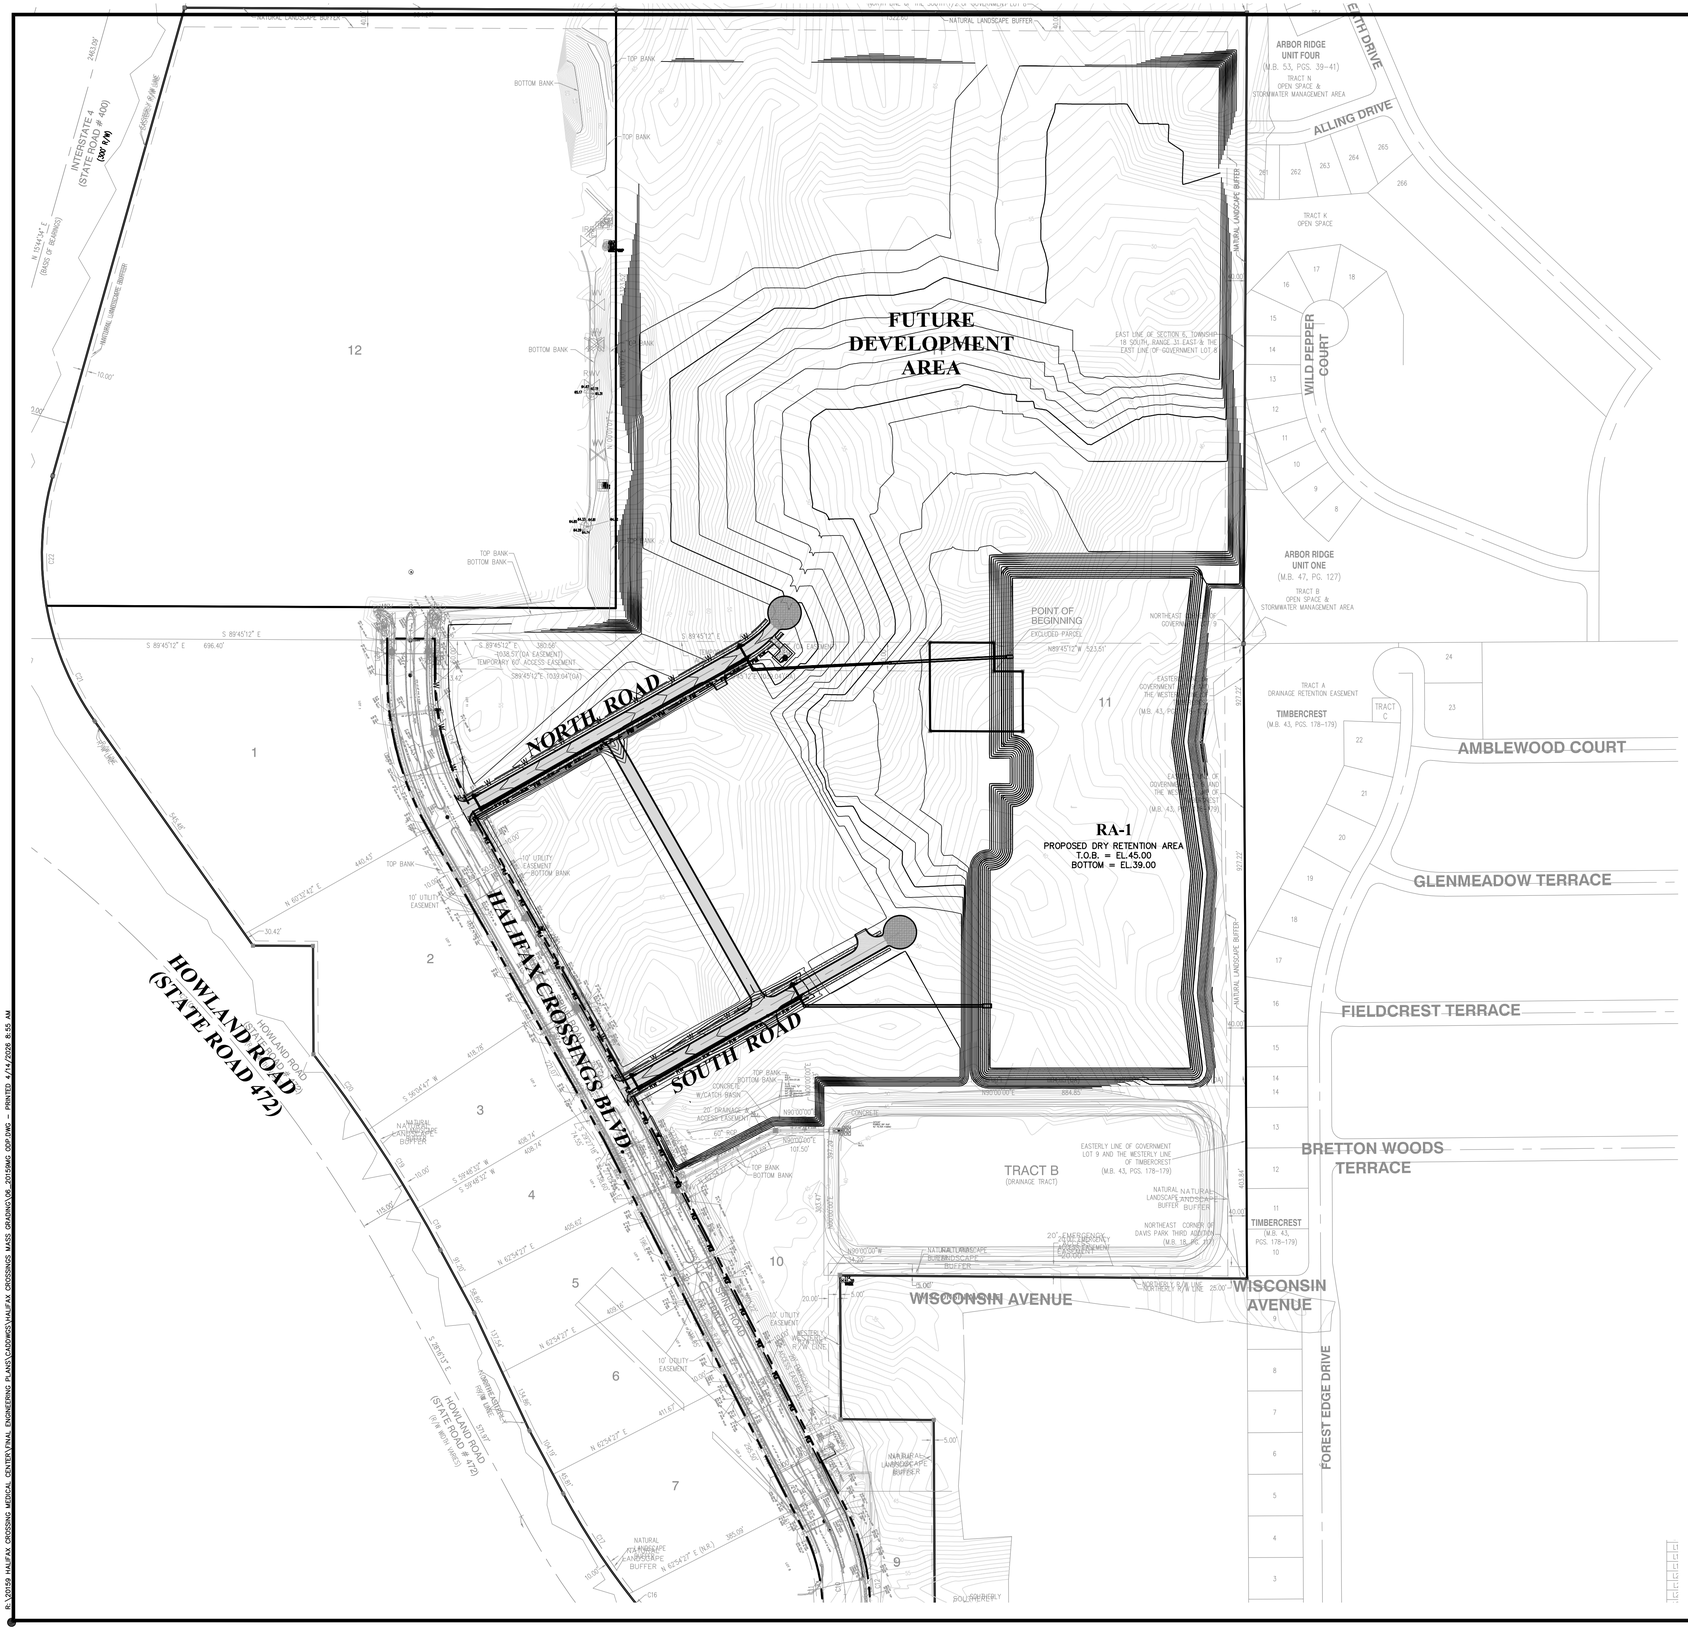

0 75 150 225 300

SCALE : 1" = 150'

LEGEND:

PROPOSED ASPHALT PAVEMENT

PROPOSED CONCRETE

ZEV COHEN & ASSOCIATES, INC.
300 INTERCHANGE BLVD., STE C
OWNSBORO BEACH, FL 32174
WWW.ZEVCOHEN.COM

CIVIL ENGINEERING
LANDSCAPE ARCHITECTURE
ENVIRONMENTAL
PLANNING
TRANSPORTATION

(LC 42)
(EB 6516)

NO.	DATE	BY	SUBMITTALS / REVISIONS

HALIFAX CROSSINGS MASS GRADING
FINAL ENGINEERING PLANS
OVERALL DEVELOPMENT PLAN

CITY OF DELTONA

VOLUSIA COUNTY, FLORIDA

PROJECT NO: ZC 20159MG

DESIGNED BY: SM

DRAFTED BY: SM

CHECKED BY: KR

DRAWING FILE: 06_20159MG ODP
XREF'S: XXXXX.DWG
XREF'S: XXXXX.DWG

KRISTOPHER T. ROWLEY, P.E., NO.84263
NOT VALID WITHOUT SEAL

SHEET: C6 OF 15

B:\20159 HALIFAX CROSSING MEDICAL CENTER\FINAL ENGINEERING PLANS\CAD\MGS\HALIFAX CROSSINGS MASS GRADING\06-20159MG ODP.DWG - PRINTED 4/14/2026 8:35 AM